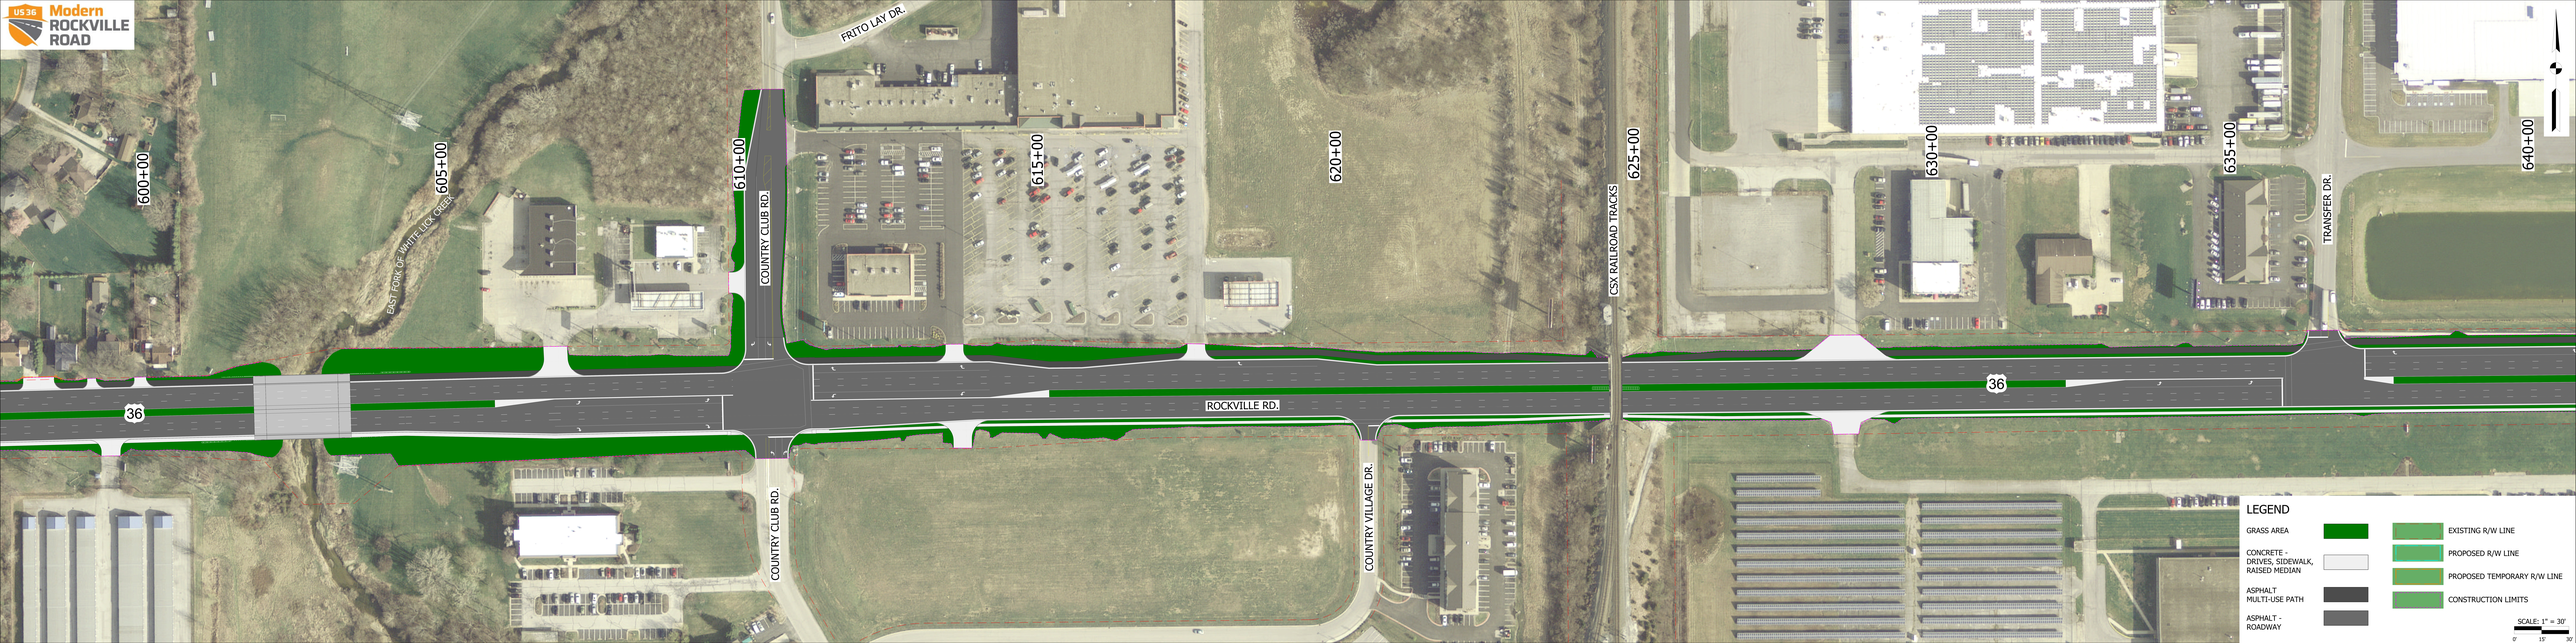
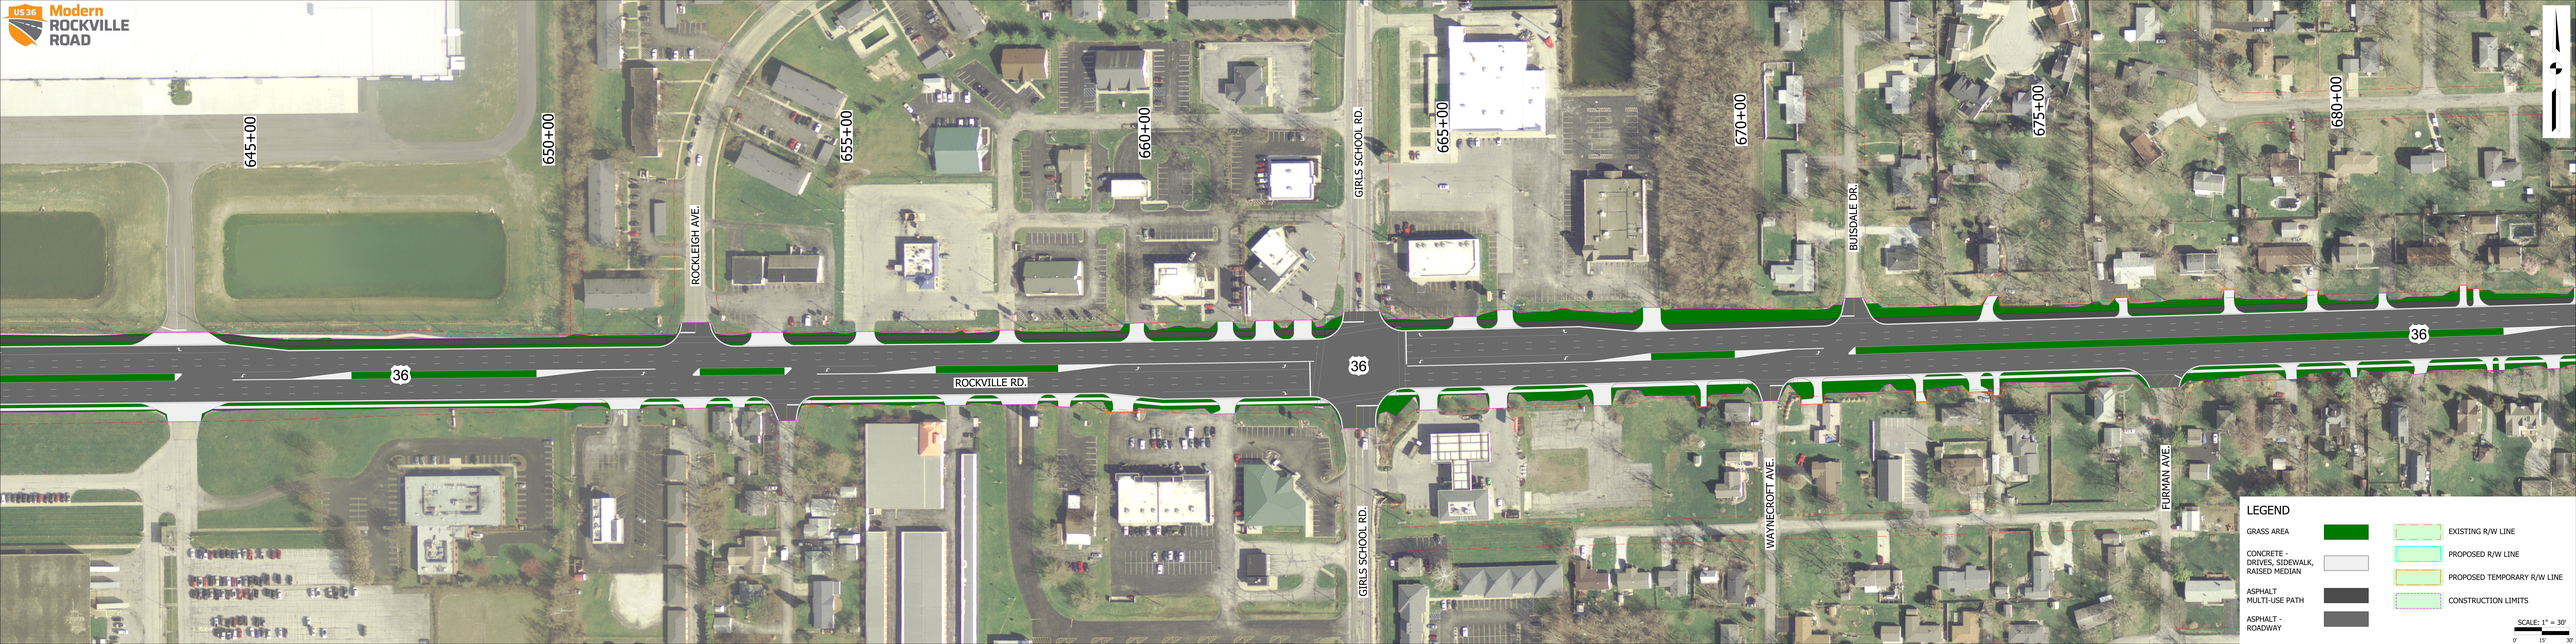
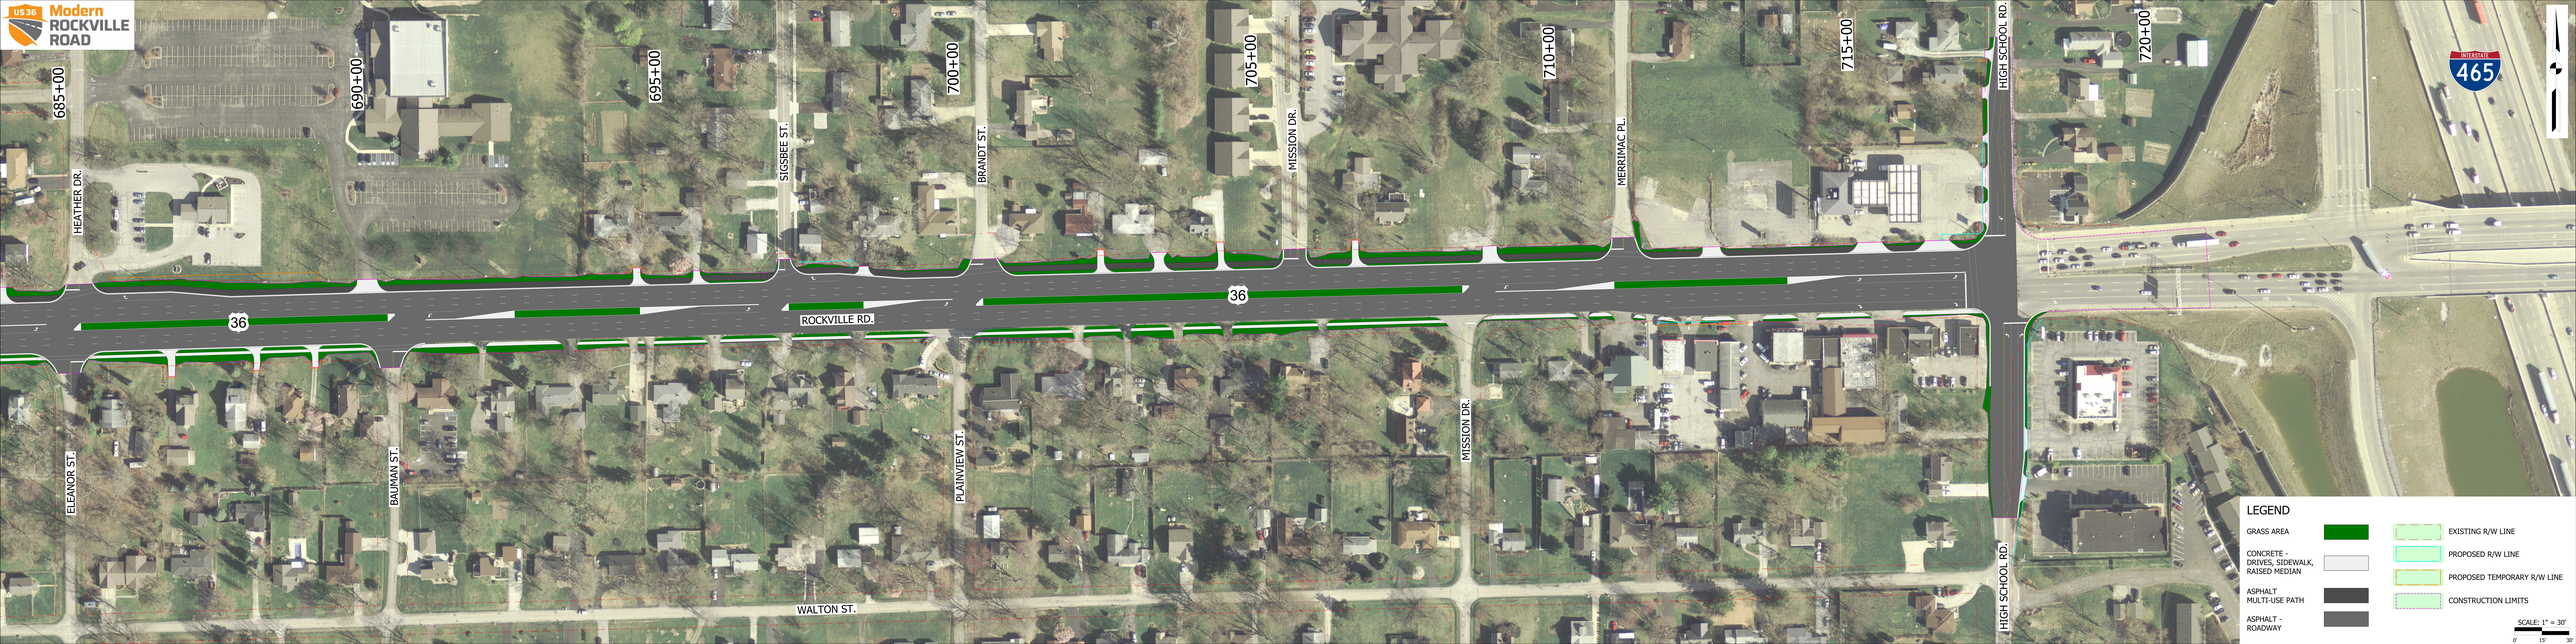

LEGEND
GRASS AREA
CONCRETE – DRIVES, SIDEWALK, RAISED MEDIAN
ASPHALT MULTI-USE PATH
ASPHALT - ROADWAY
EXISTING R/W LINE
PROPOSED R/W LINE
PROPOSED TEMPORARY R/W LINE
CONSTRUCTION LIMITS
SCALE: 1" = 30'
0'
15'
30'
555+00
560+00
565+00
570+00
575+00
580+00
585+00
590+00
595+00
RACEWAY RD.
CORONADO RD.
RICHIE AVE.
BURKE AVE.
KIRK DR.
BRIDGEPORT RD.
ROCKVILLE RD.
36
US 36
Modern ROCKVILLE ROAD


US 36 Modern ROCKVILLE ROAD
FRITO LAY DR.
600+00
605+00
610+00
615+00
620+00
625+00
630+00
635+00
640+00
EAST FORK OF WHITE LICK CREEK
COUNTRY CLUB RD.
CSX RAILROAD TRACKS
TRANSFER DR.
36
ROCKVILLE RD.
COUNTRY CLUB RD.
COUNTRY VILLAGE DR.
LEGEND
GRASS AREA
CONCRETE - DRIVES, SIDEWALK, RAISED MEDIAN
ASPHALT MULTI-USE PATH
ASPHALT - ROADWAY
EXISTING R/W LINE
PROPOSED R/W LINE
PROPOSED TEMPORARY R/W LINE
CONSTRUCTION LIMITS
SCALE: 1" = 30'
0'
15'


US 36 Modern ROCKVILLE ROAD
645+00
650+00
655+00
660+00
665+00
670+00
675+00
680+00
ROCKLEIGH AVE.
GIRLS SCHOOL RD.
BUTSDALE DR.
36
ROCKVILLE RD.
WAYNECROFT AVE.
FURMAN AVE.
LEGEND
GRASS AREA
CONCRETE - DRIVES, SIDEWALK, RAISED MEDIAN
ASPHALT MULTI-USE PATH
ASPHALT - ROADWAY
EXISTING R/W LINE
PROPOSED R/W LINE
PROPOSED TEMPORARY R/W LINE
CONSTRUCTION LIMITS
SCALE: 1" = 30'


US 36 Modern ROCKVILLE ROAD
685+00
690+00
695+00
700+00
705+00
710+00
715+00
720+00
HEATHER DR.
SIGSBEE ST.
BRANDT ST.
MISSION DR.
MERRIMAC PL.
HIGH SCHOOL RD.
INTERSTATE 465
36
ROCKVILLE RD.
ELEANOR ST.
BAUMAN ST.
PLAINVIEW ST.
WALTON ST.
LEGEND
GRASS AREA
CONCRETE - DRIVES, SIDEWALK, RAISED MEDIAN
ASPHALT MULTI-USE PATH
ASPHALT - ROADWAY
EXISTING R/W LINE
PROPOSED R/W LINE
PROPOSED TEMPORARY R/W LINE
CONSTRUCTION LIMITS
SCALE: 1" = 30'
0'
15'